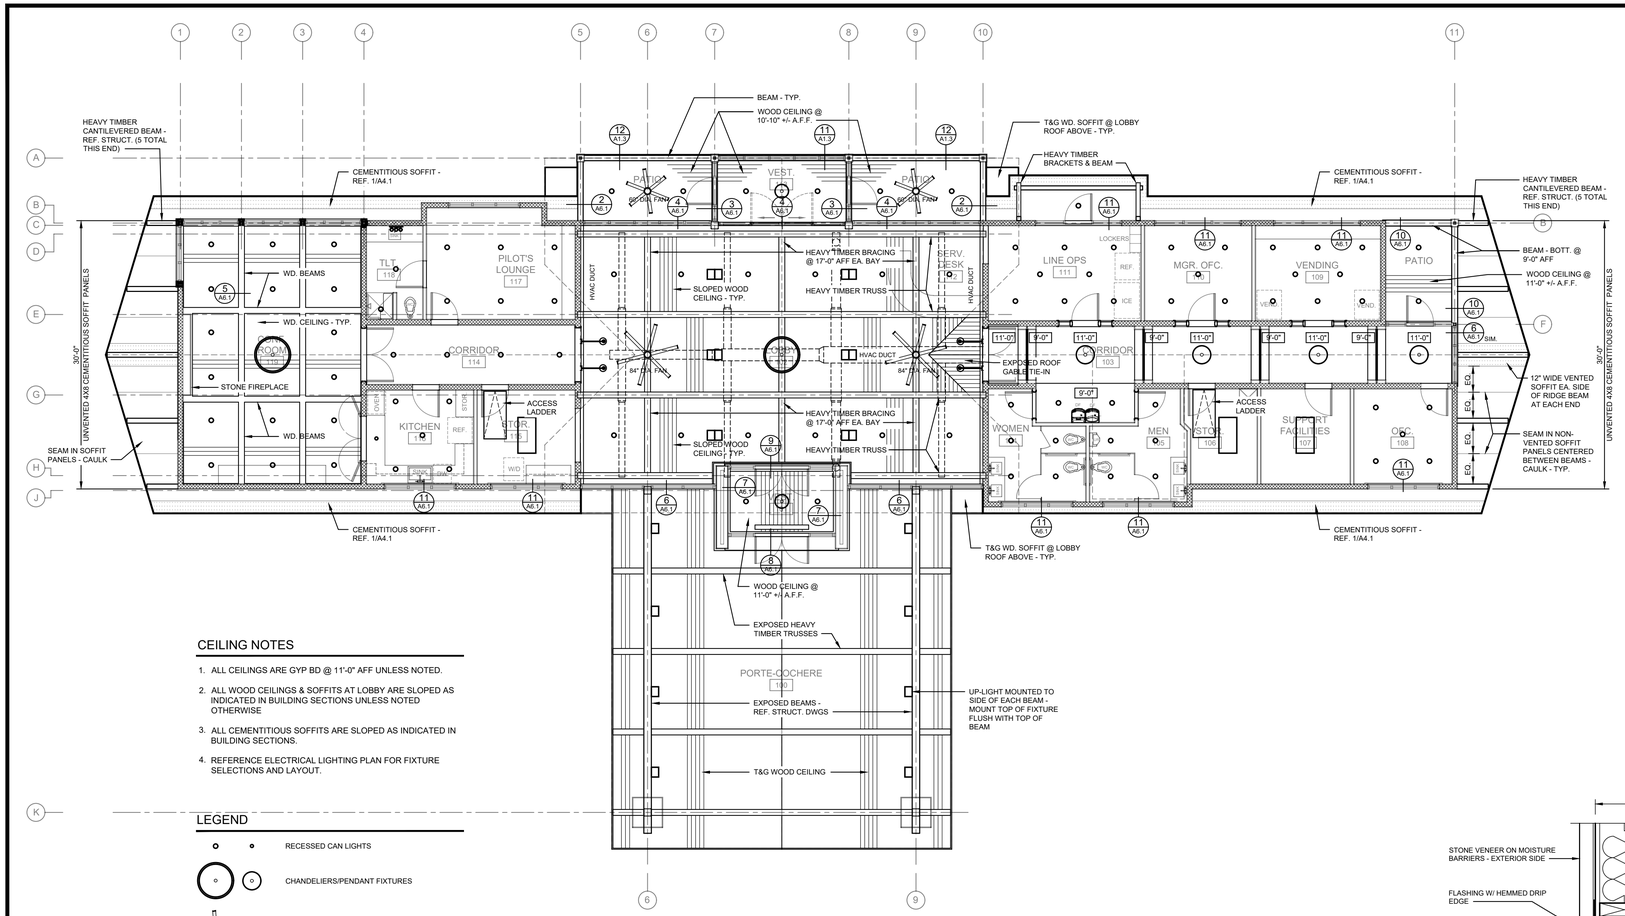
HEAVY TIMBER CANTILEVERED BEAM - REF. STRUCT. (5 TOTAL THIS END)
CEMENTITIOUS SOFFIT - REF. 1/A4.1
BEAM - TYP.
WOOD CEILING @ 10'-10" +/- A.F.F.
T&G WD. SOFFIT @ LOBBY ROOF ABOVE - TYP.
HEAVY TIMBER BRACKETS & BEAM
HEAVY TIMBER CANTILEVERED BEAM - REF. STRUCT. (5 TOTAL THIS END)
BEAM - BOTT. @ 9'-0" AFF
WOOD CEILING @ 11'-0" +/- A.F.F.
12" WIDE VENTED SOFFIT EA. SIDE OF RIDGE BEAM AT EACH END
SEAM IN NON-VENTED SOFFIT PANELS CENTERED BETWEEN BEAMS - CAULK - TYP.
UNVENTED 4X8 CEMENTITIOUS SOFFIT PANELS
30'-0"
SEAM IN SOFFIT PANELS - CAULK
WD. BEAMS
WD. CEILING - TYP.
STONE FIREPLACE
ACCESS LADDER
HEAVY TIMBER BRACING @ 17'-0" AFF EA. BAY
HEAVY TIMBER TRUSS
SLOPED WOOD CEILING - TYP.
HVAC DUCT
84" DIA. FAN
EXPOSED ROOF GABLE TIE-IN
T&G WD. SOFFIT @ LOBBY ROOF ABOVE - TYP.
WOOD CEILING @ 11'-0" +/- A.F.F.
EXPOSED HEAVY TIMBER TRUSSES
UP-LIGHT MOUNTED TO SIDE OF EACH BEAM - MOUNT TOP OF FIXTURE FLUSH WITH TOP OF BEAM
EXPOSED BEAMS - REF. STRUCT. DWGS
T&G WOOD CEILING
TLT 110
PILOT'S LOUNGE 117
CORRIDOR 114
KITCHEN 113
STOR. 115
REF.
W/D
DW
STOR.
DOOR
PATIO
VEST. 102
SERV. DESK 112
LINE OPS 111
LOCKERS
ICE
MGR. OFC. 110
VENDING 109
VEND.
CORRIDOR 103
WOMEN 104
MEN 105
STOR. 106
SUPPORT FACILITIES 107
OFC. 108
PORTE-COCHERE 100
1'-0"
9'-0"
11'-0"
6'-0"
10'-0"
6'-0"
6'-0"
6